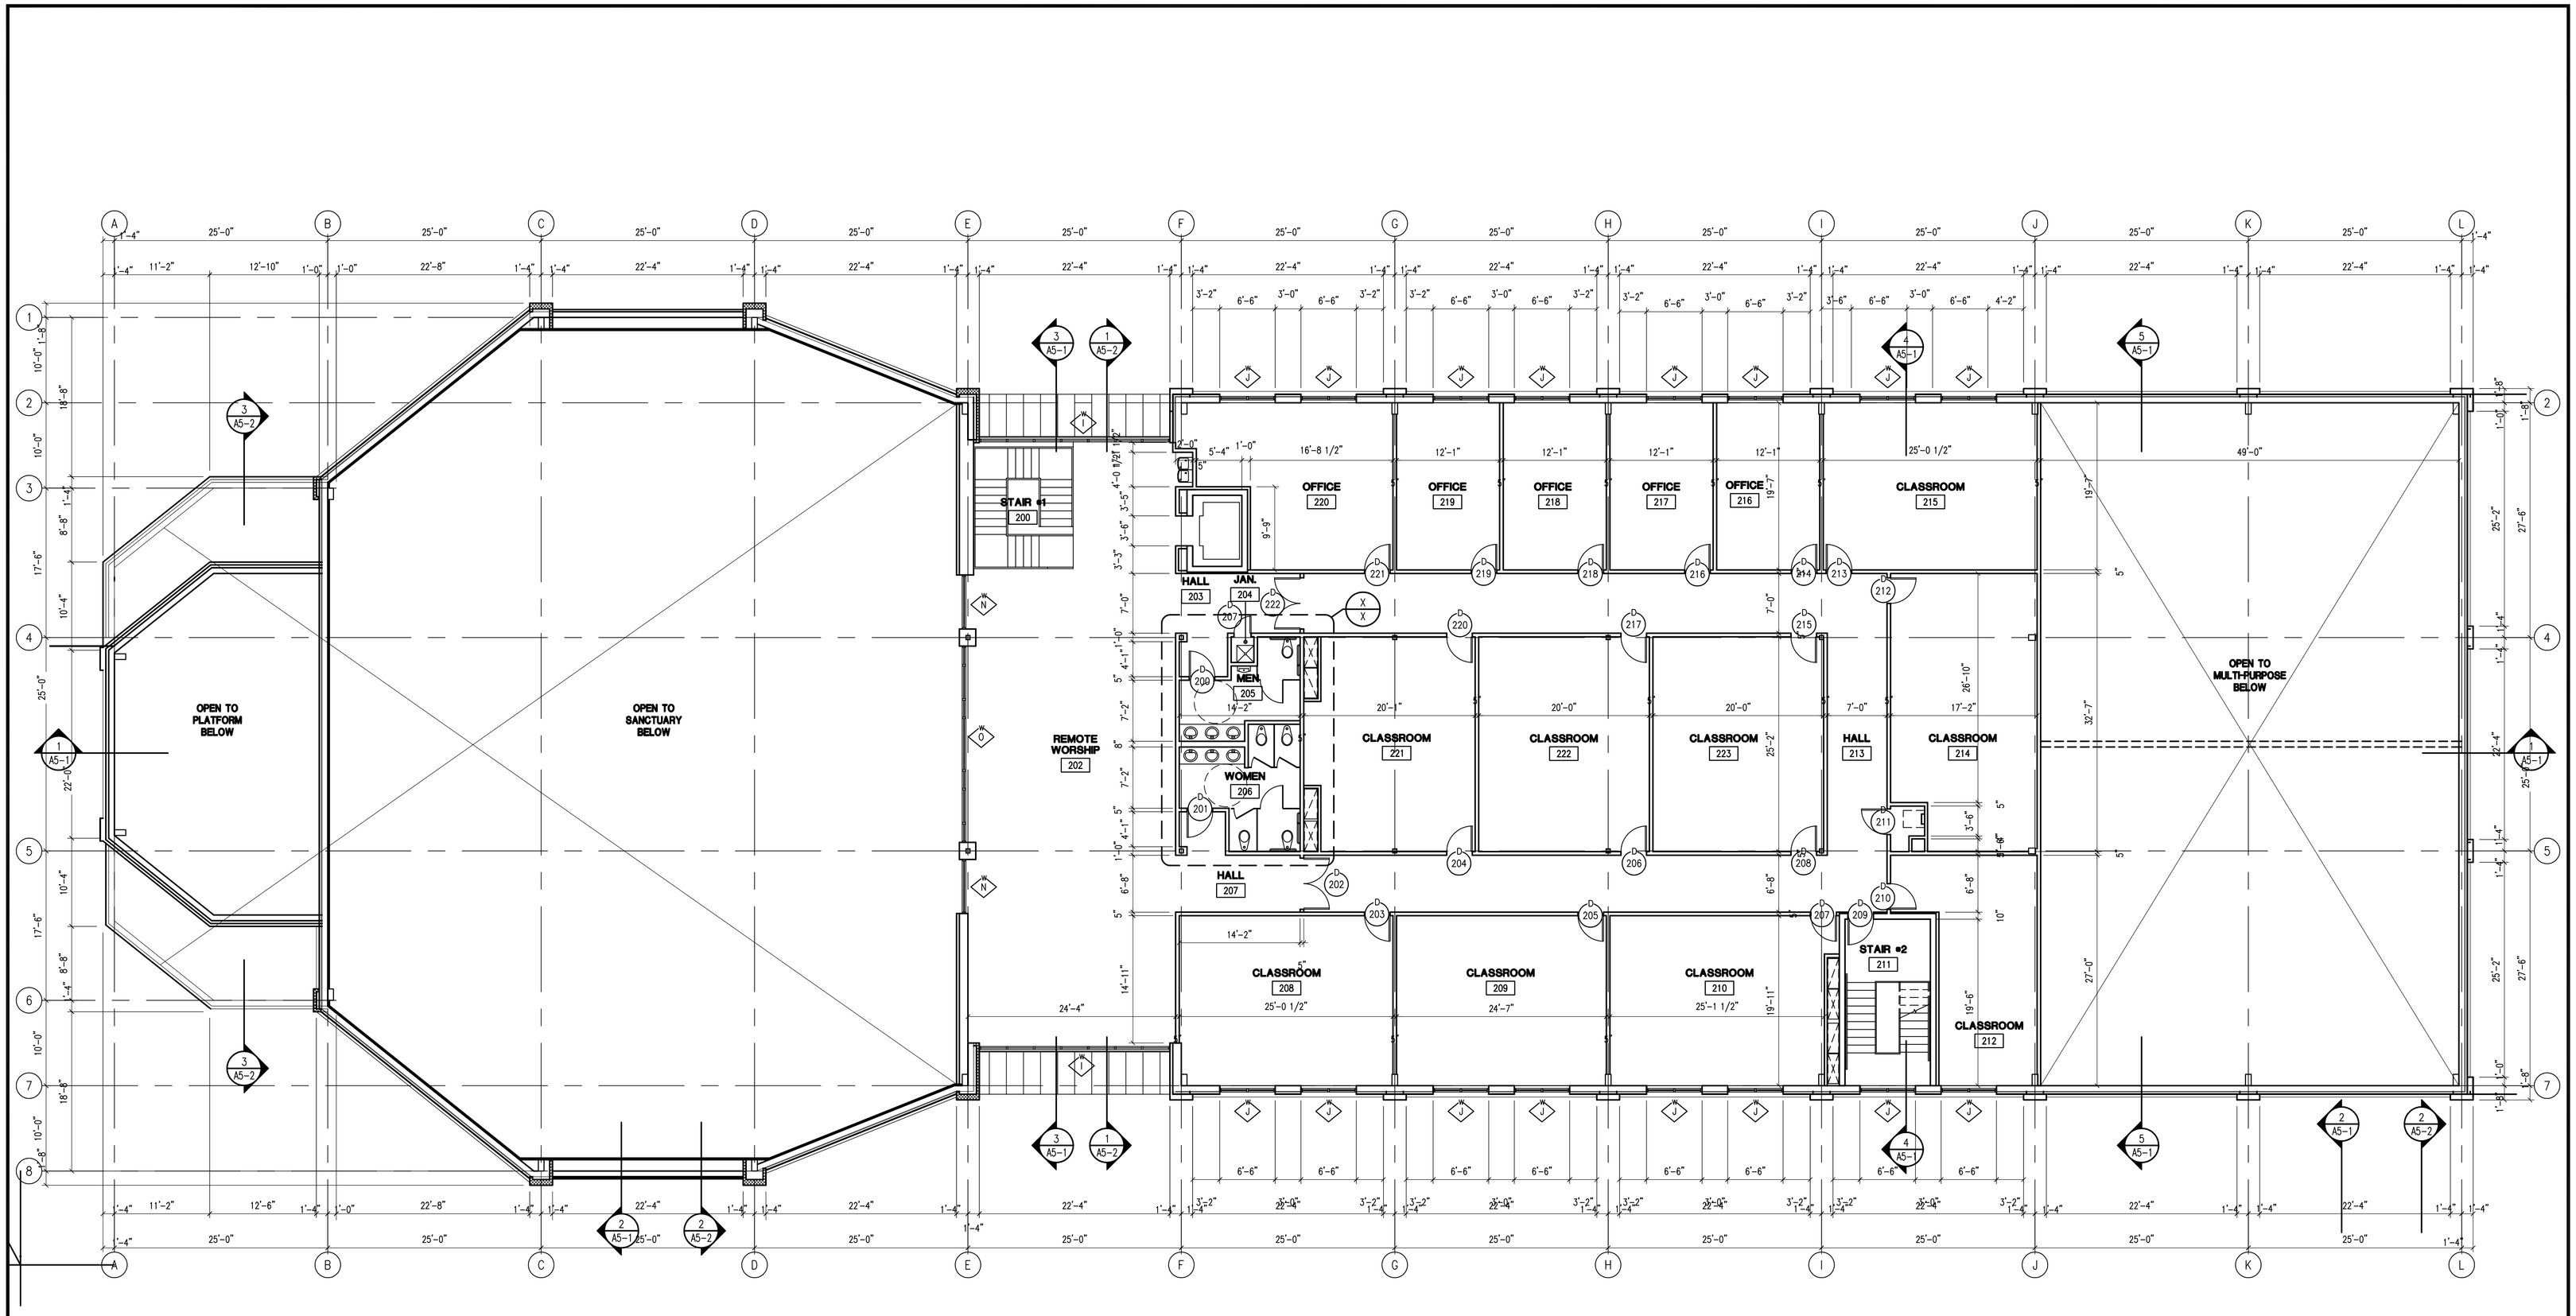

1 A2-1 **SECOND FLOOR PLAN**
1/8"=1'-0"

TRUE NORTH
PROJECT NORTH

GENERAL NOTES

A. XXXXXXXX

FLOOR PLAN LEGEND

ROOM NAME & NUMBER — NAME 2001
EXISTING WALL
NEW METAL STUD WALL
NEW BRICK
NEW CMU (CONCRETE MASONRY UNITS)
NEW CONCRETE
EXISTING DOOR — A101
NEW DOOR (SEE SHEET) — A102
WALL TYPES (SEE SHEET) — 1
ALIGN FINISHED SURFACES
INTERIOR ELEVATION — A DIA-1B C
FIRE WALL – SEE LS PLANS FOR RATING
NEW WINDOW (SEE SHEET) — W 1
KEYNOTE — 1
WALL SECTION — 1 A-1
BUILDING SECTION — 1 A-1
ELEVATION — 1 A-1
PLAN DETAIL — 1 A-1

KEYNOTES

1. XXXXXXXXXXXXXXXXX

1. XXXXXXXXXXXXXXXXXXXXXXX

0 4' 8' 16'
SCALE: 1/8" = 1'-0"

Helbing Lipp Ltd.
Architects Engineers
8032 Leesburg Pike, Suite 201
Vienna, Virginia 22182-2741
(703) 556-0700, FAX (703) 448-7555

SECOND FLOOR PLAN

OPEN DOOR PRESBYTERIAN CHURCH
THE WORSHIP CENTER
2999 CENTREVILLE ROAD
HERNDON, VA 20171

Date: 11/11/09
Revisions:

Job Number: 109501
Sheet Number: A2-1

F:\Jobs\109501 - Open Door\Dwgs\109501-A2-1.dwg Nov/25/2009 11:26am